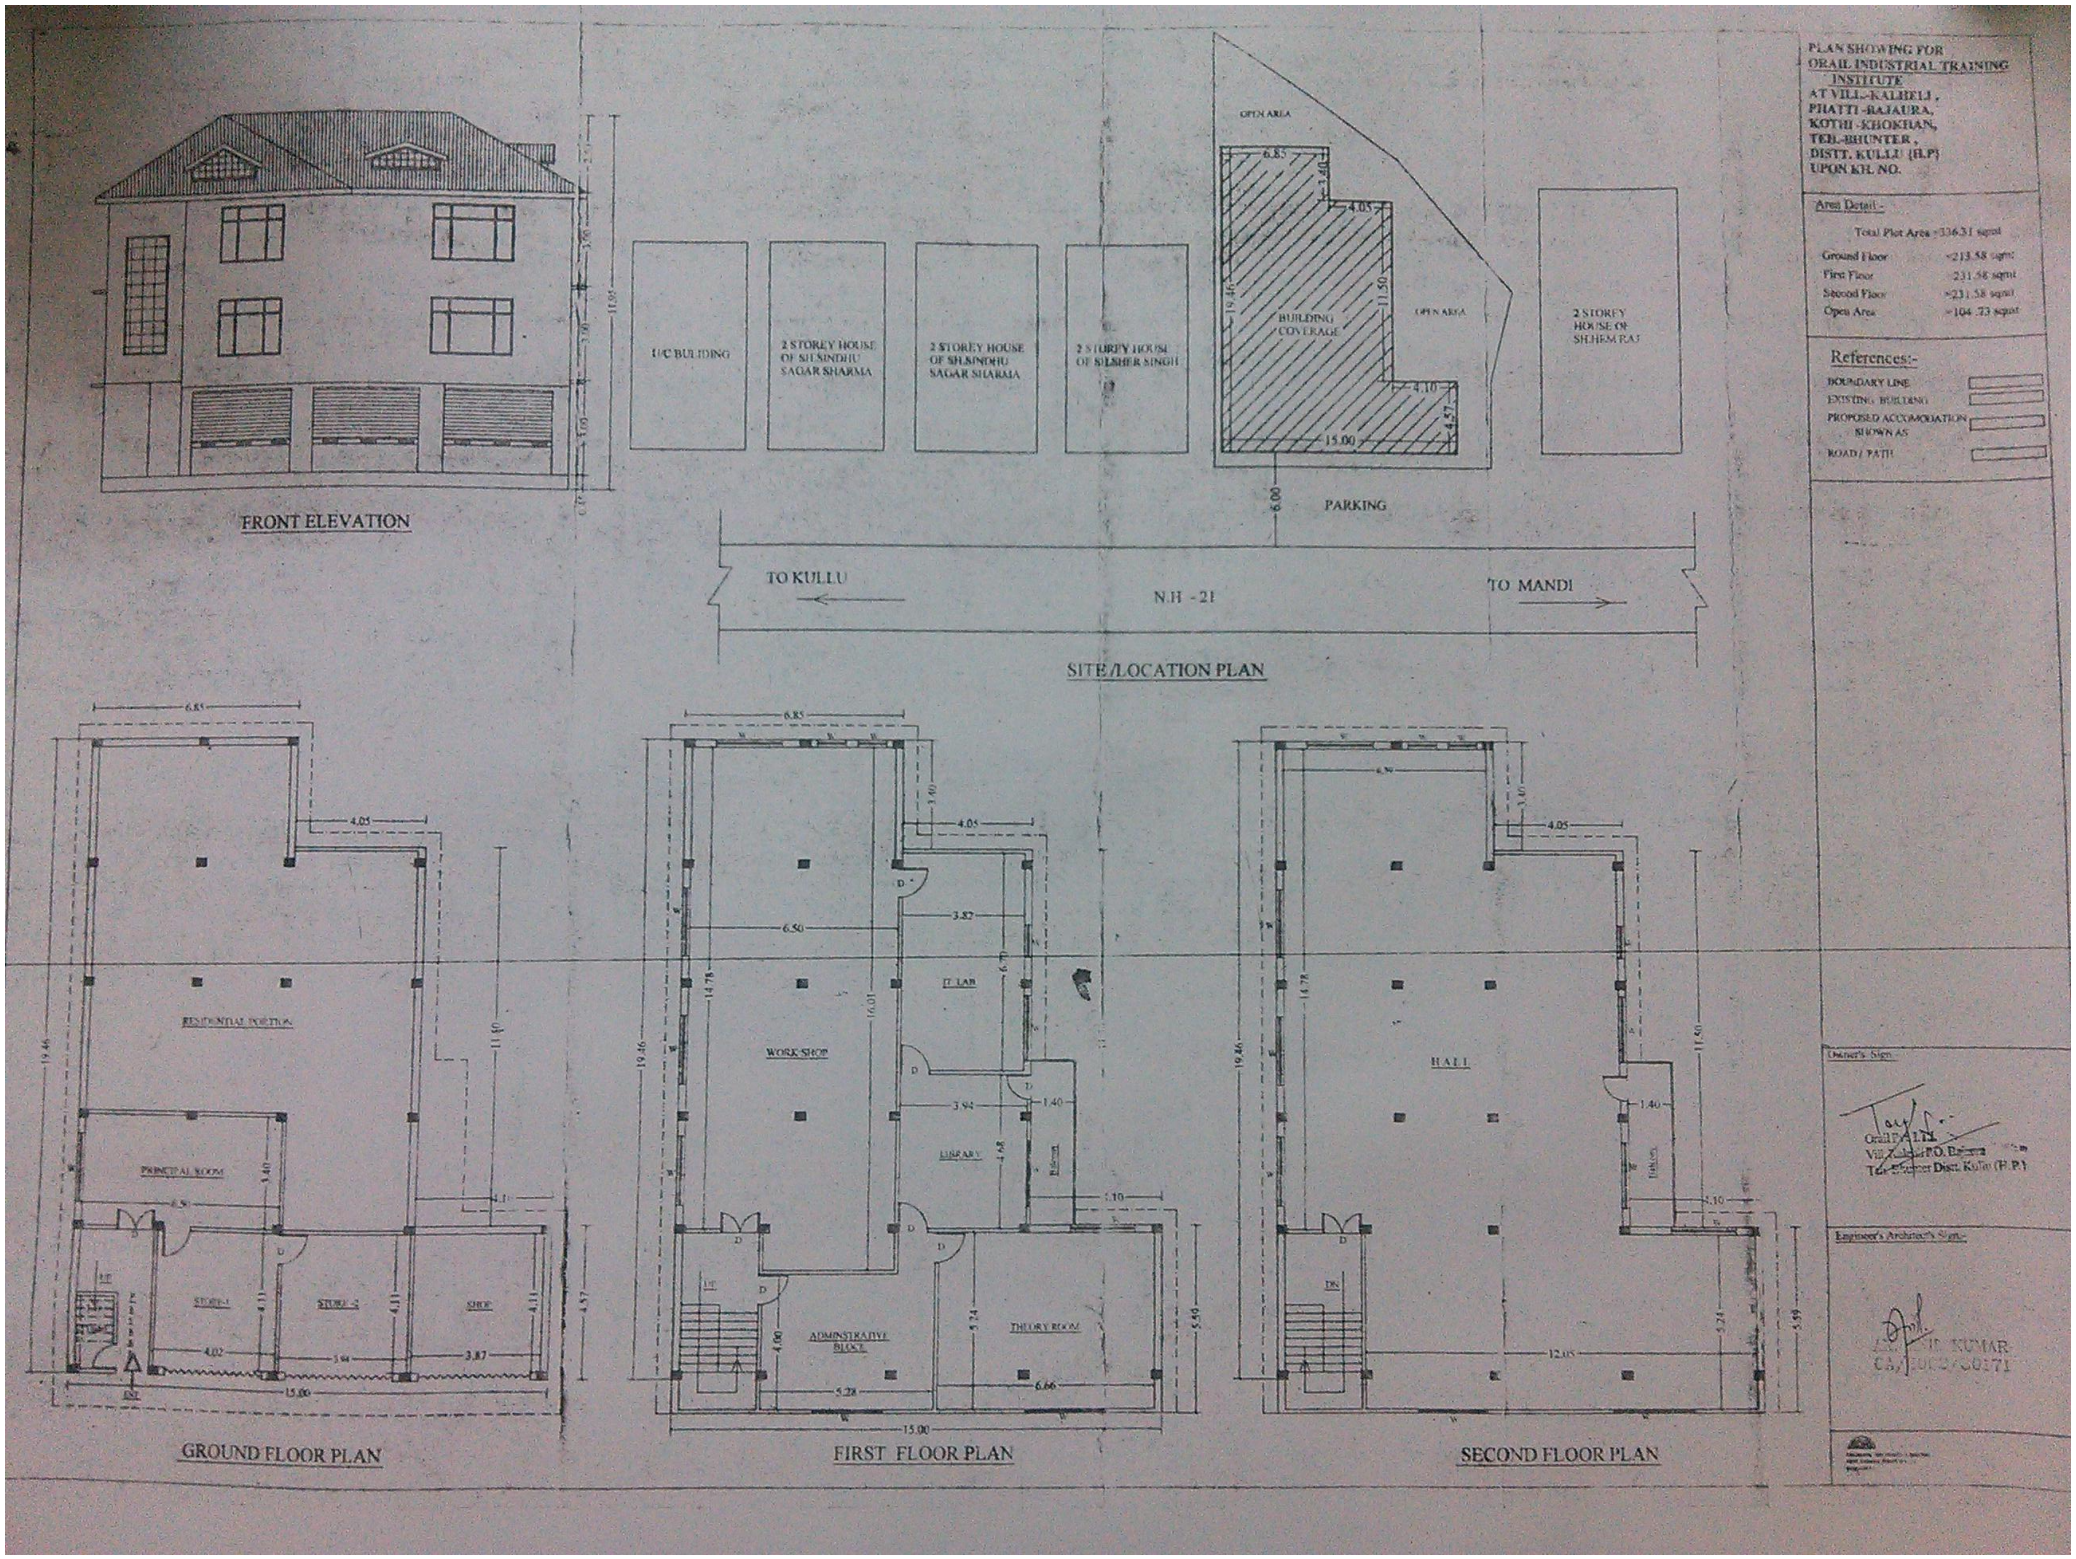
FRONT ELEVATION
U/C BULIDING
2 STOREY HOUSE OF SH.SINDHU SAGAR SHARMA
2 STOREY HOUSE OF SH.SINDHU SAGAR SHARMA
2 STOREY HOUSE OF SH.SHER SINGH
OPEN AREA
BUILDING COVERAGE
OPEN AREA
2 STOREY HOUSE OF SH.HEM RAJ
PARKING
TO KULLU
N.H - 21
TO MANDI
SITE/LOCATION PLAN
RESIDENTIAL PORTION
PRINCIPAL ROOM
STORE-1
STORE-2
SHOP
GROUND FLOOR PLAN
WORK SHOP
IT LAB
LIBRARY
ADMINSTRATIVE BLOCK
THEORY ROOM
FIRST FLOOR PLAN
H.A.L.L.
SECOND FLOOR PLAN
PLAN SHOWING FOR
ORAIL INDUSTRIAL TRAINING INSTITUTE
AT VILL.-KALHELI,
PHATTI-BAJAURA,
KOTHI-KHOKHAN,
TEH.-BHUNTER,
DISTT. KULLU (H.P)
UPON KH. NO.
Area Detail:-
Total Plot Area =336.31 sqmt
Ground Floor =213.58 sqmt
First Floor =231.58 sqmt
Second Floor =231.58 sqmt
Open Area =104.73 sqmt
References:-
BOUNDARY LINE
EXISTING BUILDING
PROPOSED ACCOMODATION SHOWN AS
ROAD / PATH
Owner's Sign.
Orail Pvt. Ltd.
Vill. Kalheli P.O. Bajaura
Teh. Bhunter Distt. Kullu (H.P.)
Engineer's Architect's Sign.-